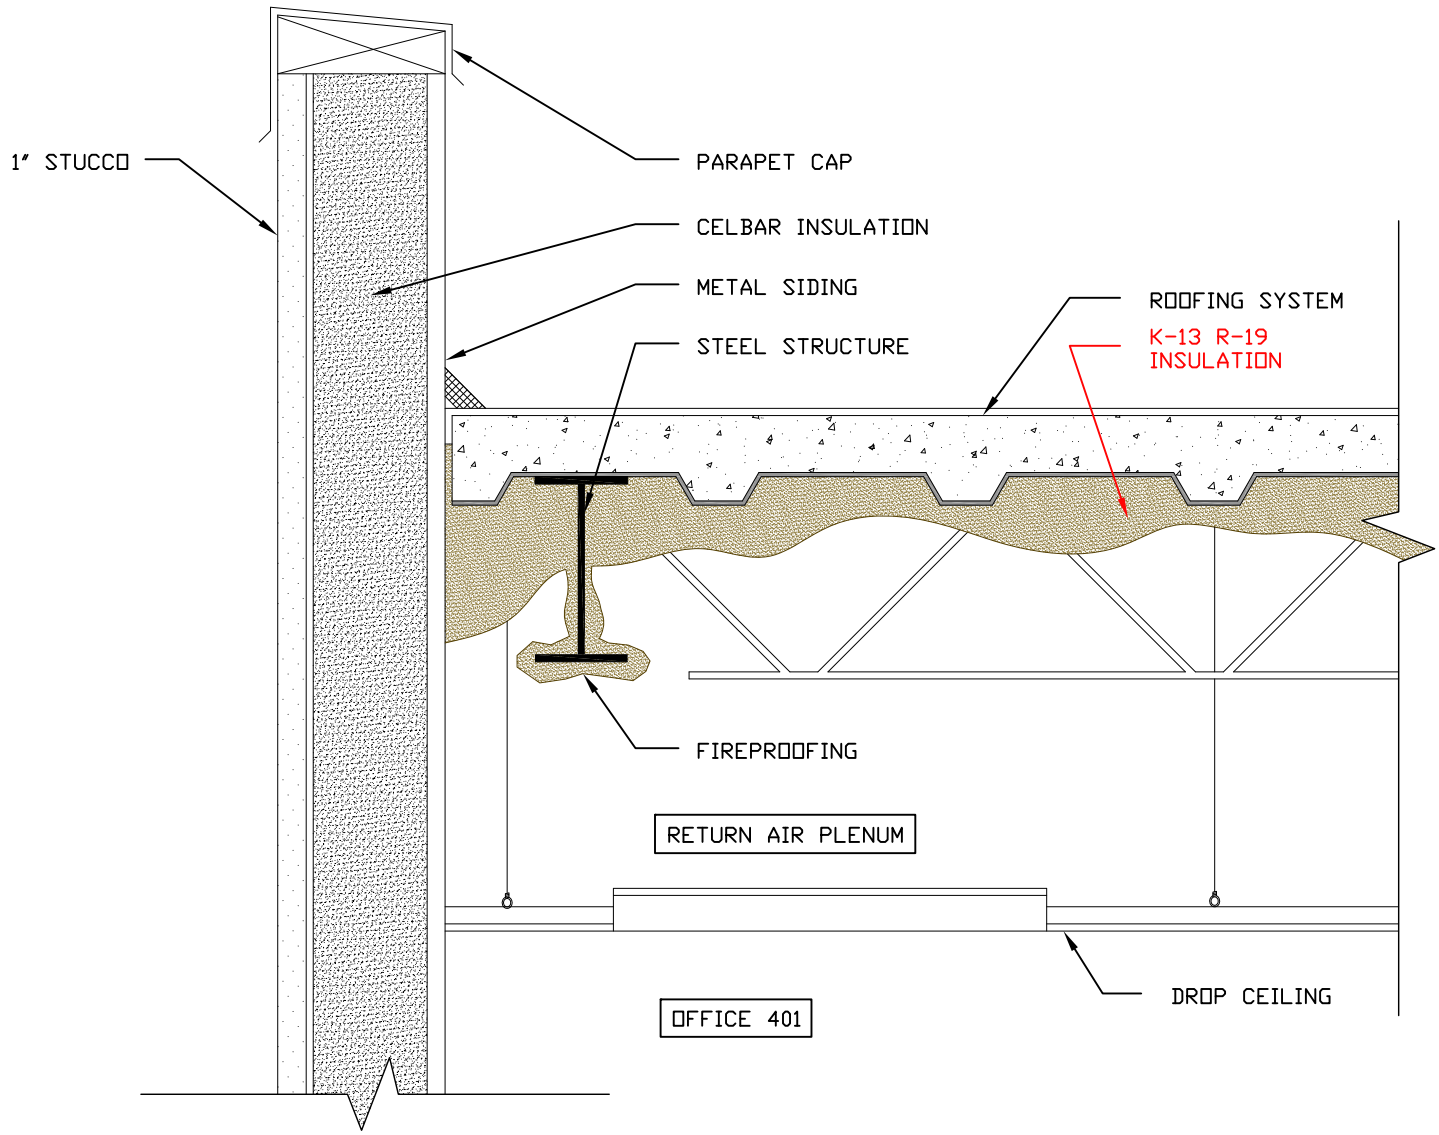
1" STUCCO
PARAPET CAP
CELBAR INSULATION
METAL SIDING
STEEL STRUCTURE
ROOFING SYSTEM
K-13 R-19
INSULATION
FIREPROOFING
RETURN AIR PLENUM
DROP CEILING
OFFICE 401